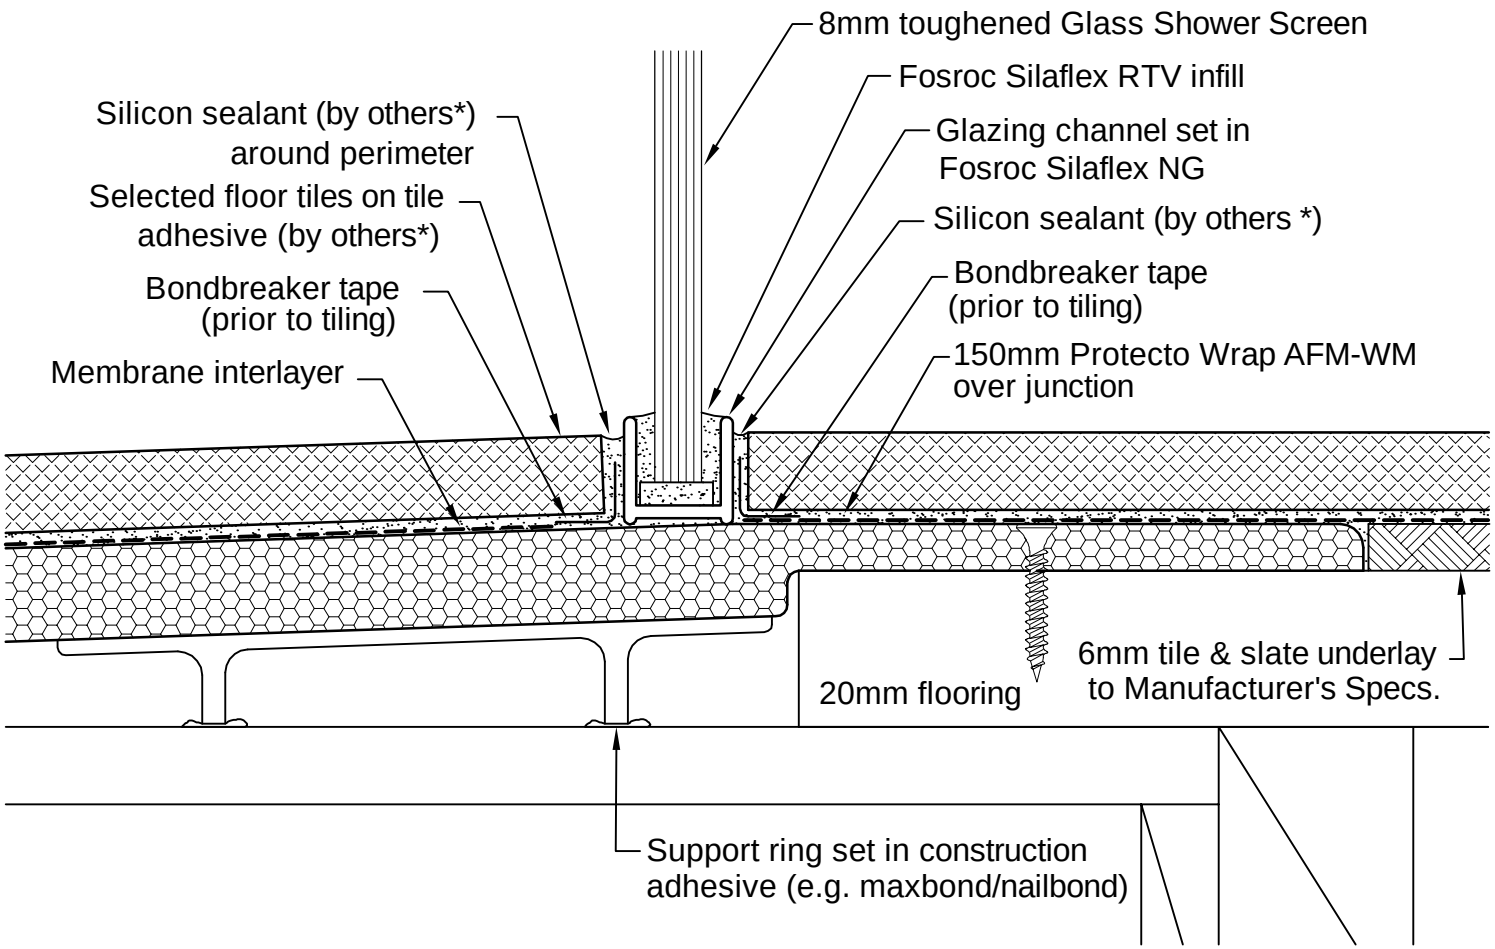

DETAIL 1/01 SHOWER SCREEN TO LEVEL TRAY

CAD REF: L392-01B
DATE: 30/11/06

* REFER "RECOMMENDED LIST" FOR APPROVED PRODUCTS