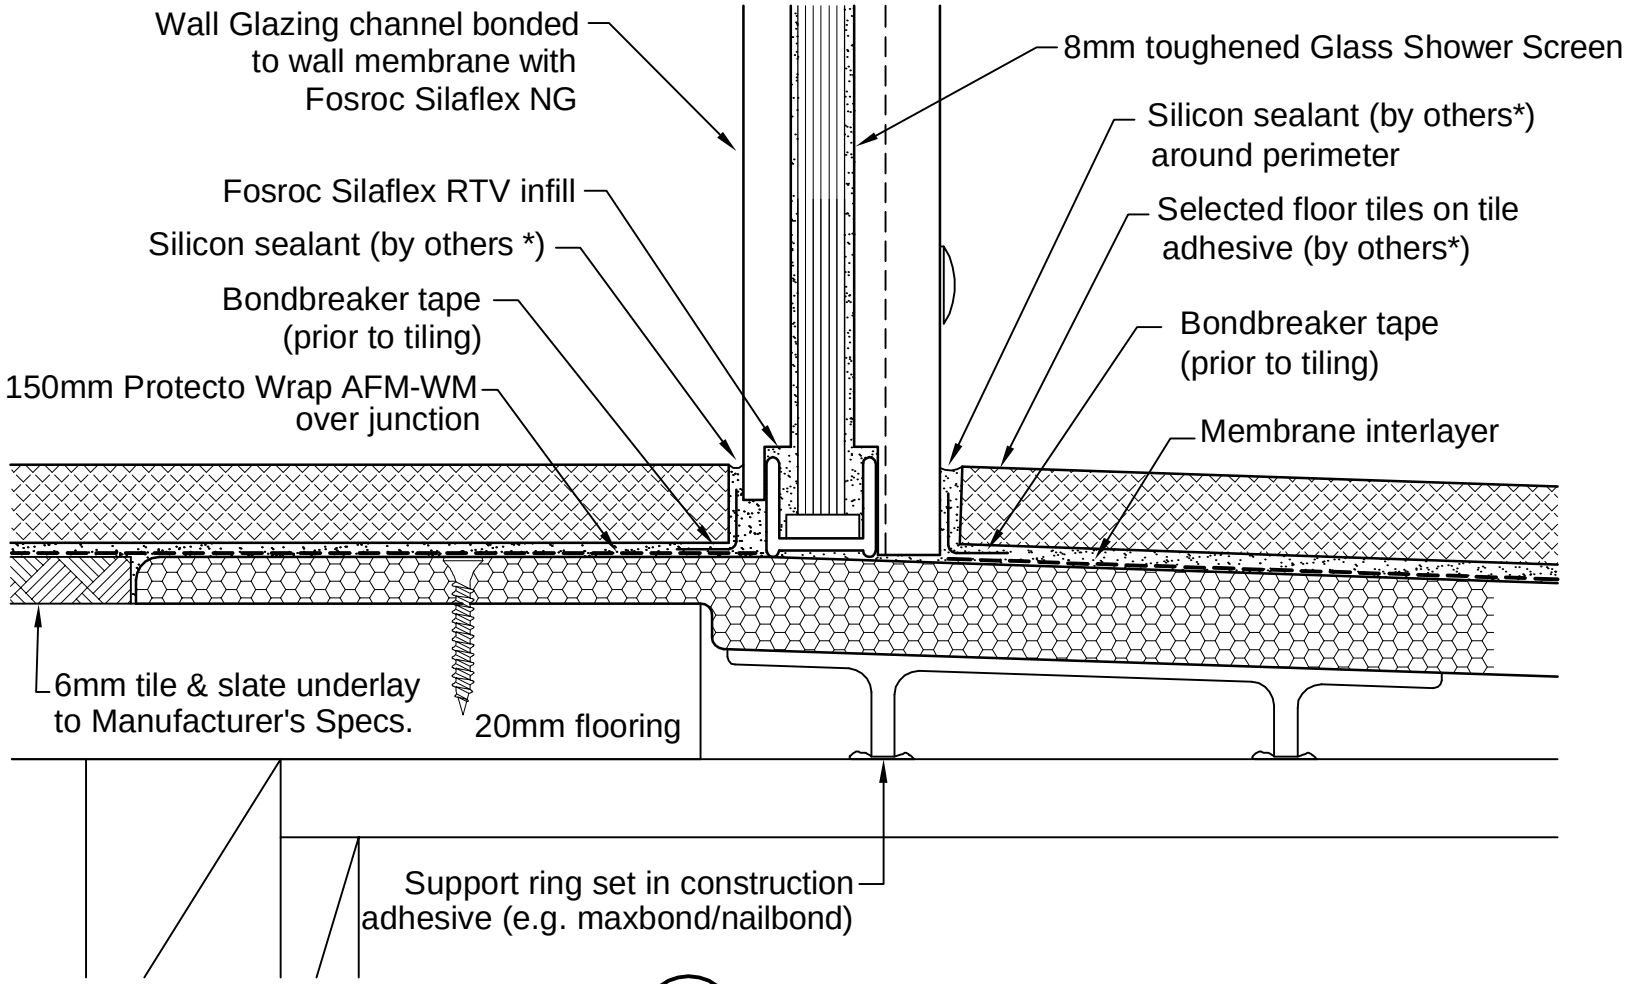

DETAIL 4/01 WALL / FLOOR INTERSECTION
Level Tray

CAD REF: L392-04B
DATE: 30/11/06

* REFER "RECOMMENDED LIST" FOR APPROVED PRODUCTS